Drawer 97.
Sheet 9.

SHEET No. 1.

33 bd
FEB 25 1870

Office Board of Engineers Pacific Coast
San Francisco Cal.
Jany 21st 1870.
Sent to the Engineer Department with the
report of this date.
Thos. H. Handsaker
Lieut. of Engineers
Recorder of the Board.

Office of the Chief of Engineers
Washington D.C. Feby 25. 1870
Sent to Board of Engs for Pacific
L. S. Pomeroy
Rec'd back Apl 27 1870 with 3 sheets

Sent from Board of Engs Pacific Coast
to Board of Engs for Pacific Coast with
letter of same date 1870.
Rec'd back Mchy 27/70. with
7 sh. 7/1/70.

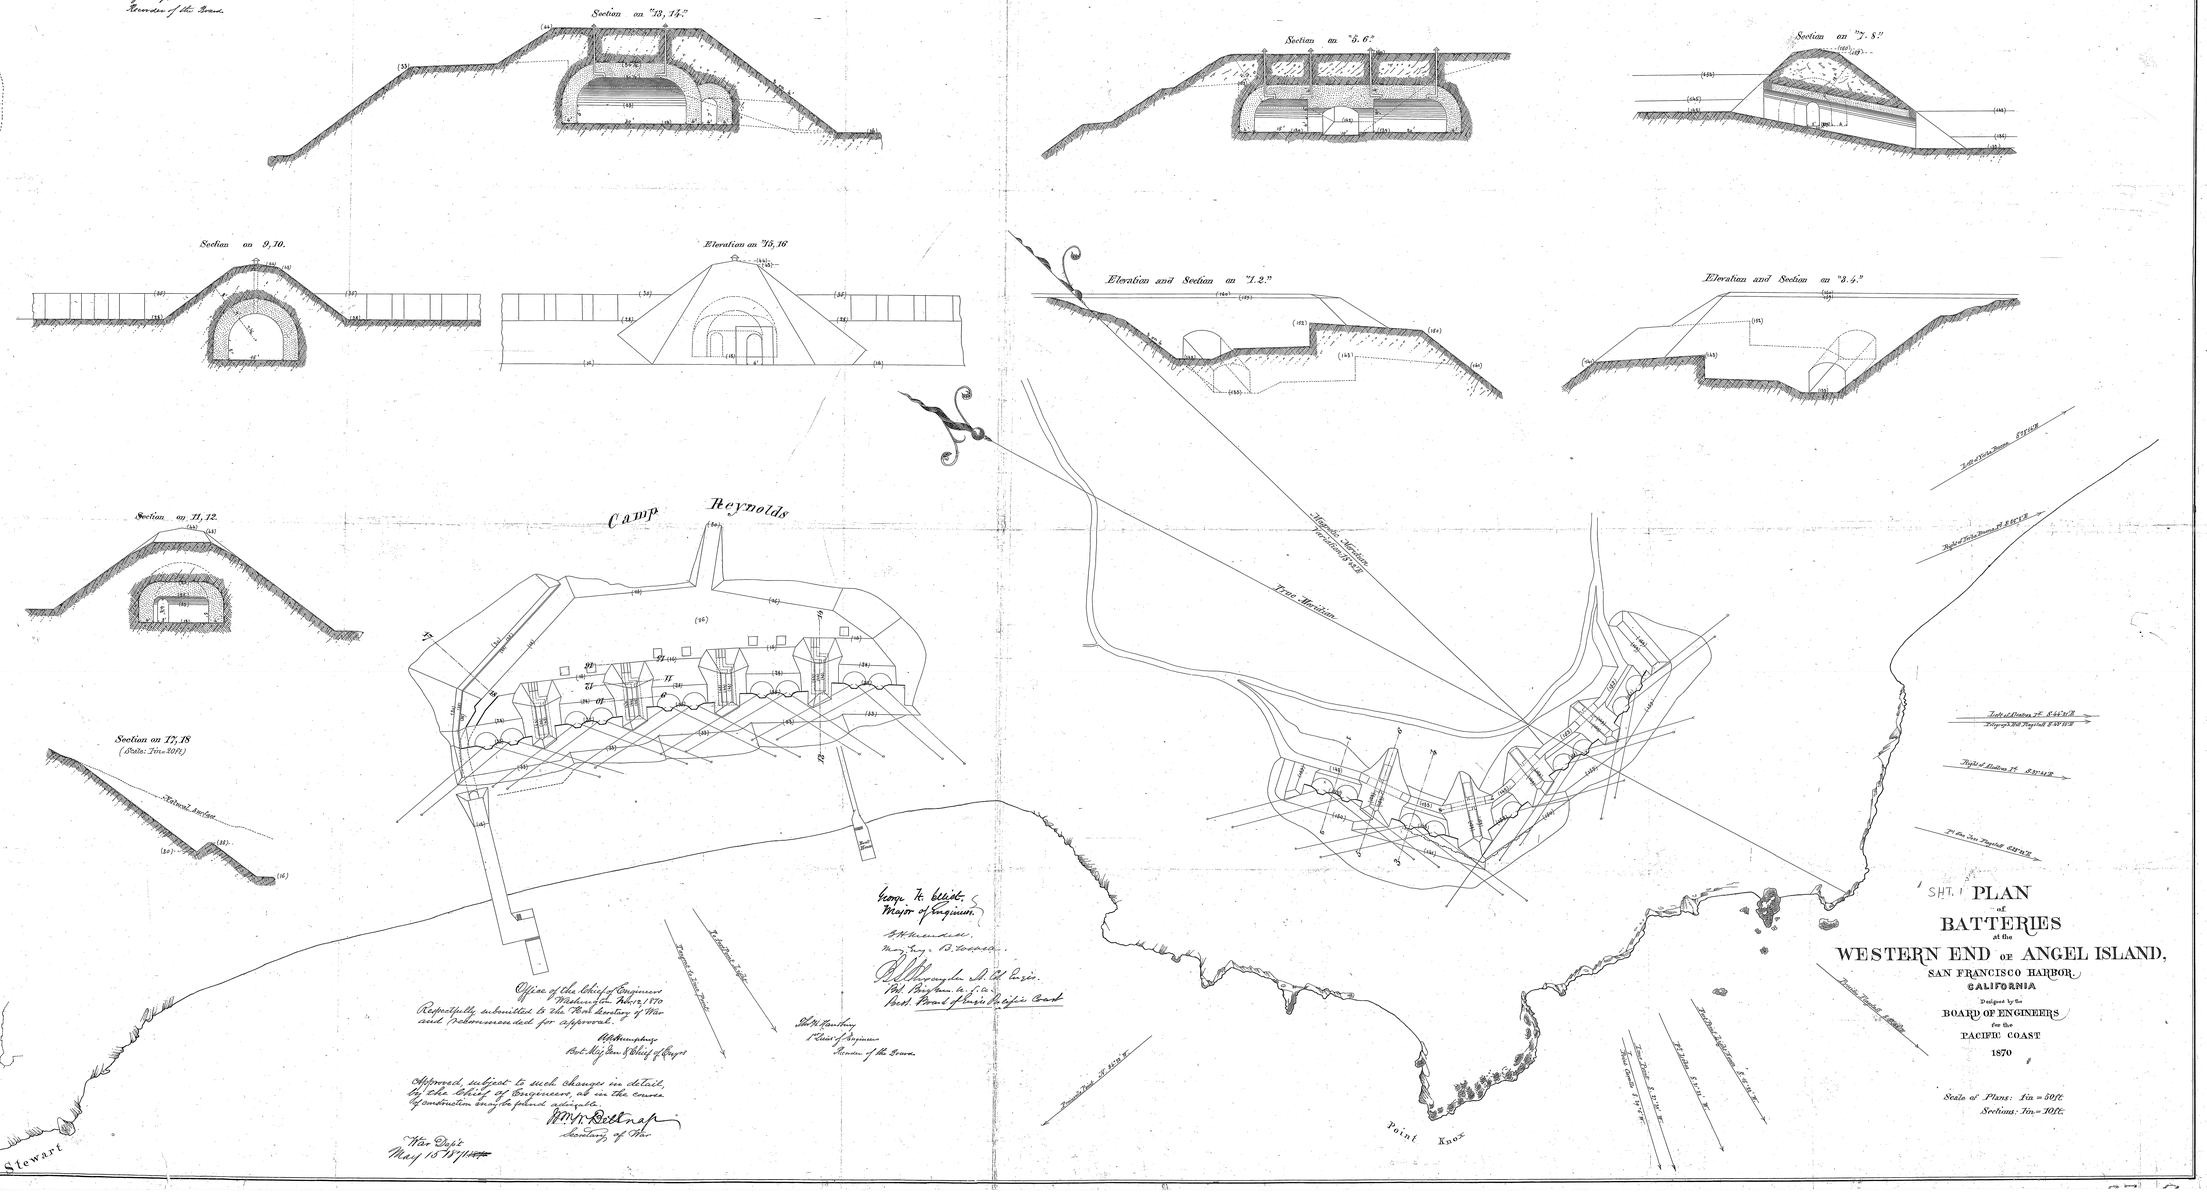

Geo. H. Elliot
Major of Engineers.
G. H. Mendell,
Maj. Eng. U. S. Army.
P. H. Alexander Lt. Col. Engrs.
Pres. Board of Engs. Pacific Coast

Office of the Chief of Engineers
Washington, Feb. 2, 1870
Respectfully submitted to the Secretary of War and recommended for approval.
A. A. Humphreys
Brig. Gen. & Chief of Engrs

Approved, subject to such changes in detail, by the Chief of Engineers, as in the course of construction may be found advisable.
W. W. Belknap
Secretary of War
War Dep't
May 15 1870

Thos. H. Handsaker
Lieut. of Engineers
Recorder of the Board.

SHT. 1

PLAN of BATTERIES at the WESTERN END OF ANGEL ISLAND,

SAN FRANCISCO HARBOR,
CALIFORNIA

Designed by the
BOARD OF ENGINEERS
for the
PACIFIC COAST
1870

Scale of Plans: 1in = 50ft.
Sections: 1in = 10ft.