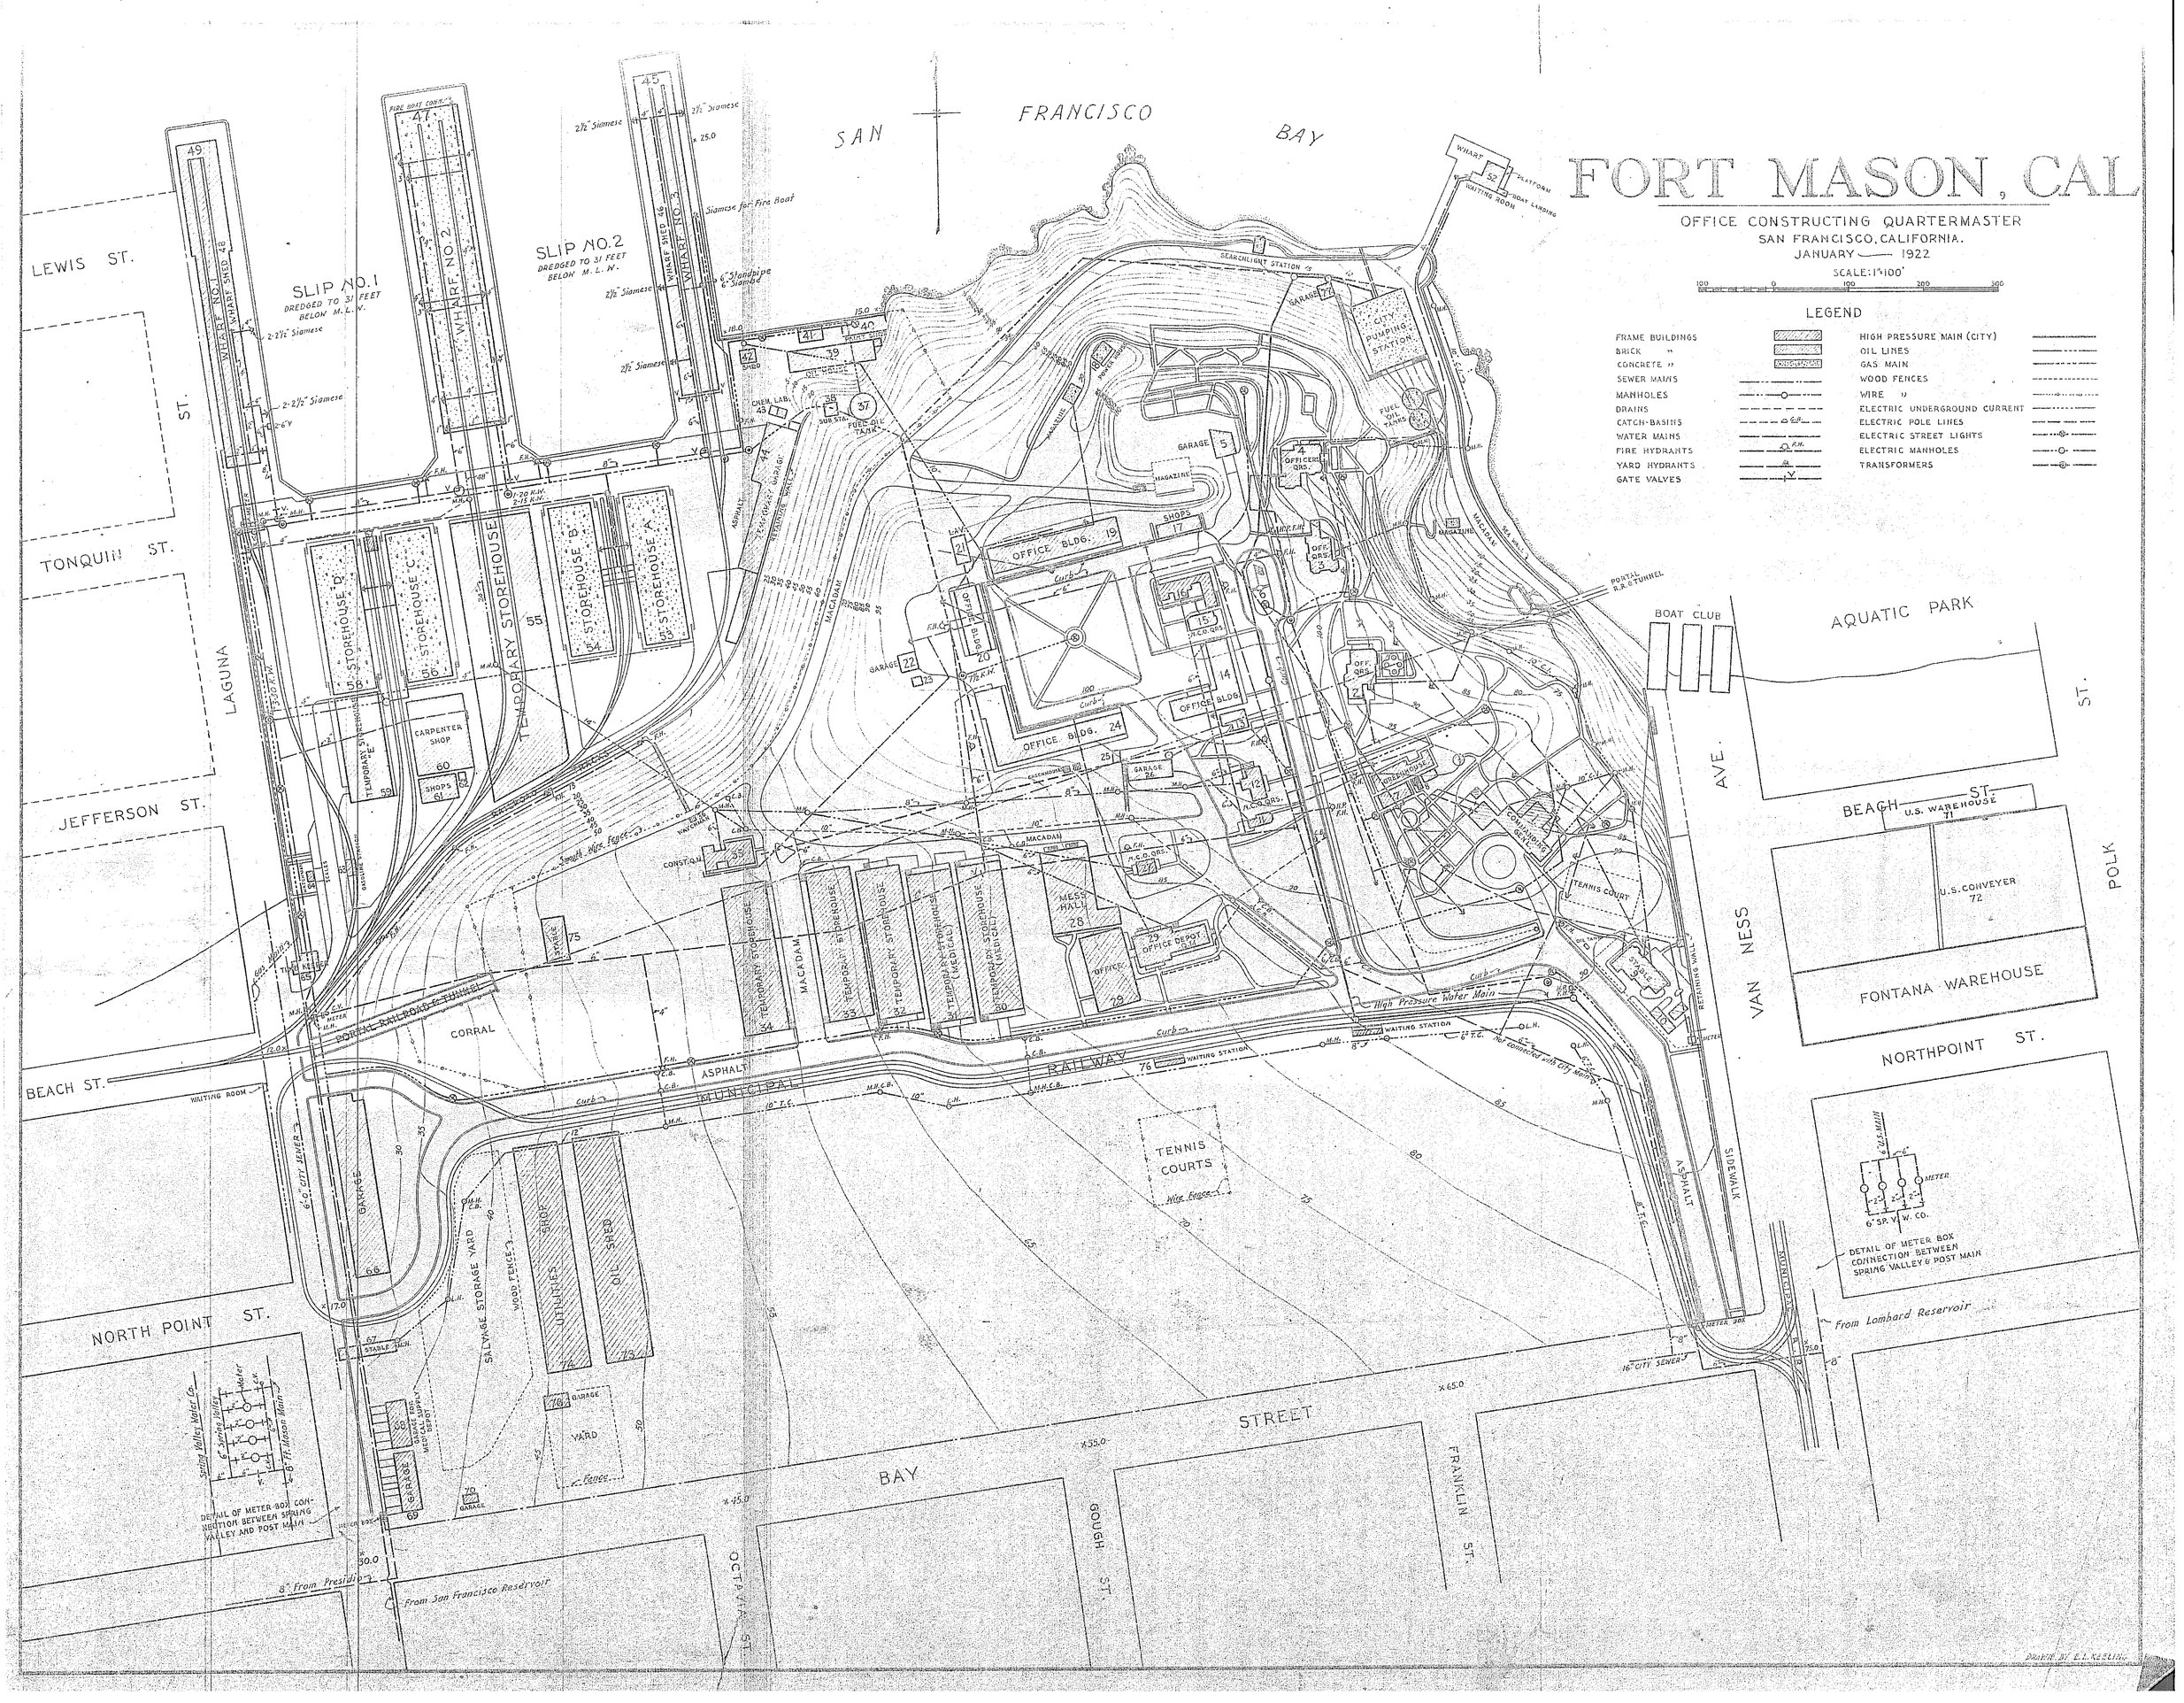
FORT MASON, CAL
OFFICE CONSTRUCTING QUARTERMASTER
SAN FRANCISCO, CALIFORNIA.
JANUARY —— 1922
SCALE: 1"=100'
LEGEND
FRAME BUILDINGS
BRICK "
CONCRETE "
SEWER MAINS
MANHOLES
DRAINS
CATCH-BASINS
WATER MAINS
FIRE HYDRANTS
YARD HYDRANTS
GATE VALVES
HIGH PRESSURE MAIN (CITY)
OIL LINES
GAS MAIN
WOOD FENCES
WIRE "
ELECTRIC UNDERGROUND CURRENT
ELECTRIC POLE LINES
ELECTRIC STREET LIGHTS
ELECTRIC MANHOLES
TRANSFORMERS
SAN FRANCISCO BAY
LEWIS ST.
TONQUIN ST.
JEFFERSON ST.
BEACH ST.
NORTH POINT ST.
LAGUNA ST.
SLIP NO. 1
DREDGED TO 31 FEET BELOW M.L.W.
SLIP NO. 2
DREDGED TO 31 FEET BELOW M.L.W.
WHARF NO. 1
WHARF NO. 2
WHARF NO. 3
WHARF SHED 48
WHARF SHED 46
STOREHOUSE D
STOREHOUSE C
STOREHOUSE B
STOREHOUSE A
TEMPORARY STOREHOUSE
CARPENTER SHOP
CORRAL
MUNICIPAL RAILWAY
TENNIS COURTS
OFFICE BLDG.
MESS HALL
OFFICE DEPOT
CITY PUMPING STATION
FUEL OIL TANKS
GARAGE
SALVAGE STORAGE YARD
UTILITIES SHOP
OIL SHED
YARD
BOAT CLUB
AQUATIC PARK
BEACH ST.
U.S. WAREHOUSE
U.S. CONVEYER
FONTANA WAREHOUSE
NORTHPOINT ST.
VAN NESS AVE.
POLK ST.
SIDEWALK
ASPHALT
MACADAM
WAITING STATION
WAITING ROOM
High Pressure Water Main
From Lombard Reservoir
From San Francisco Reservoir
8" From Presidio
DETAIL OF METER BOX CONNECTION BETWEEN SPRING VALLEY & POST MAIN
DETAIL OF METER BOX CONNECTION BETWEEN SPRING VALLEY AND POST MAIN
BAY STREET
OCTAVIA ST.
GOUGH ST.
FRANKLIN ST.
DRAWN BY E.L. KEELING